CHAMPION LAKES

Stage 7B Fencing Plan

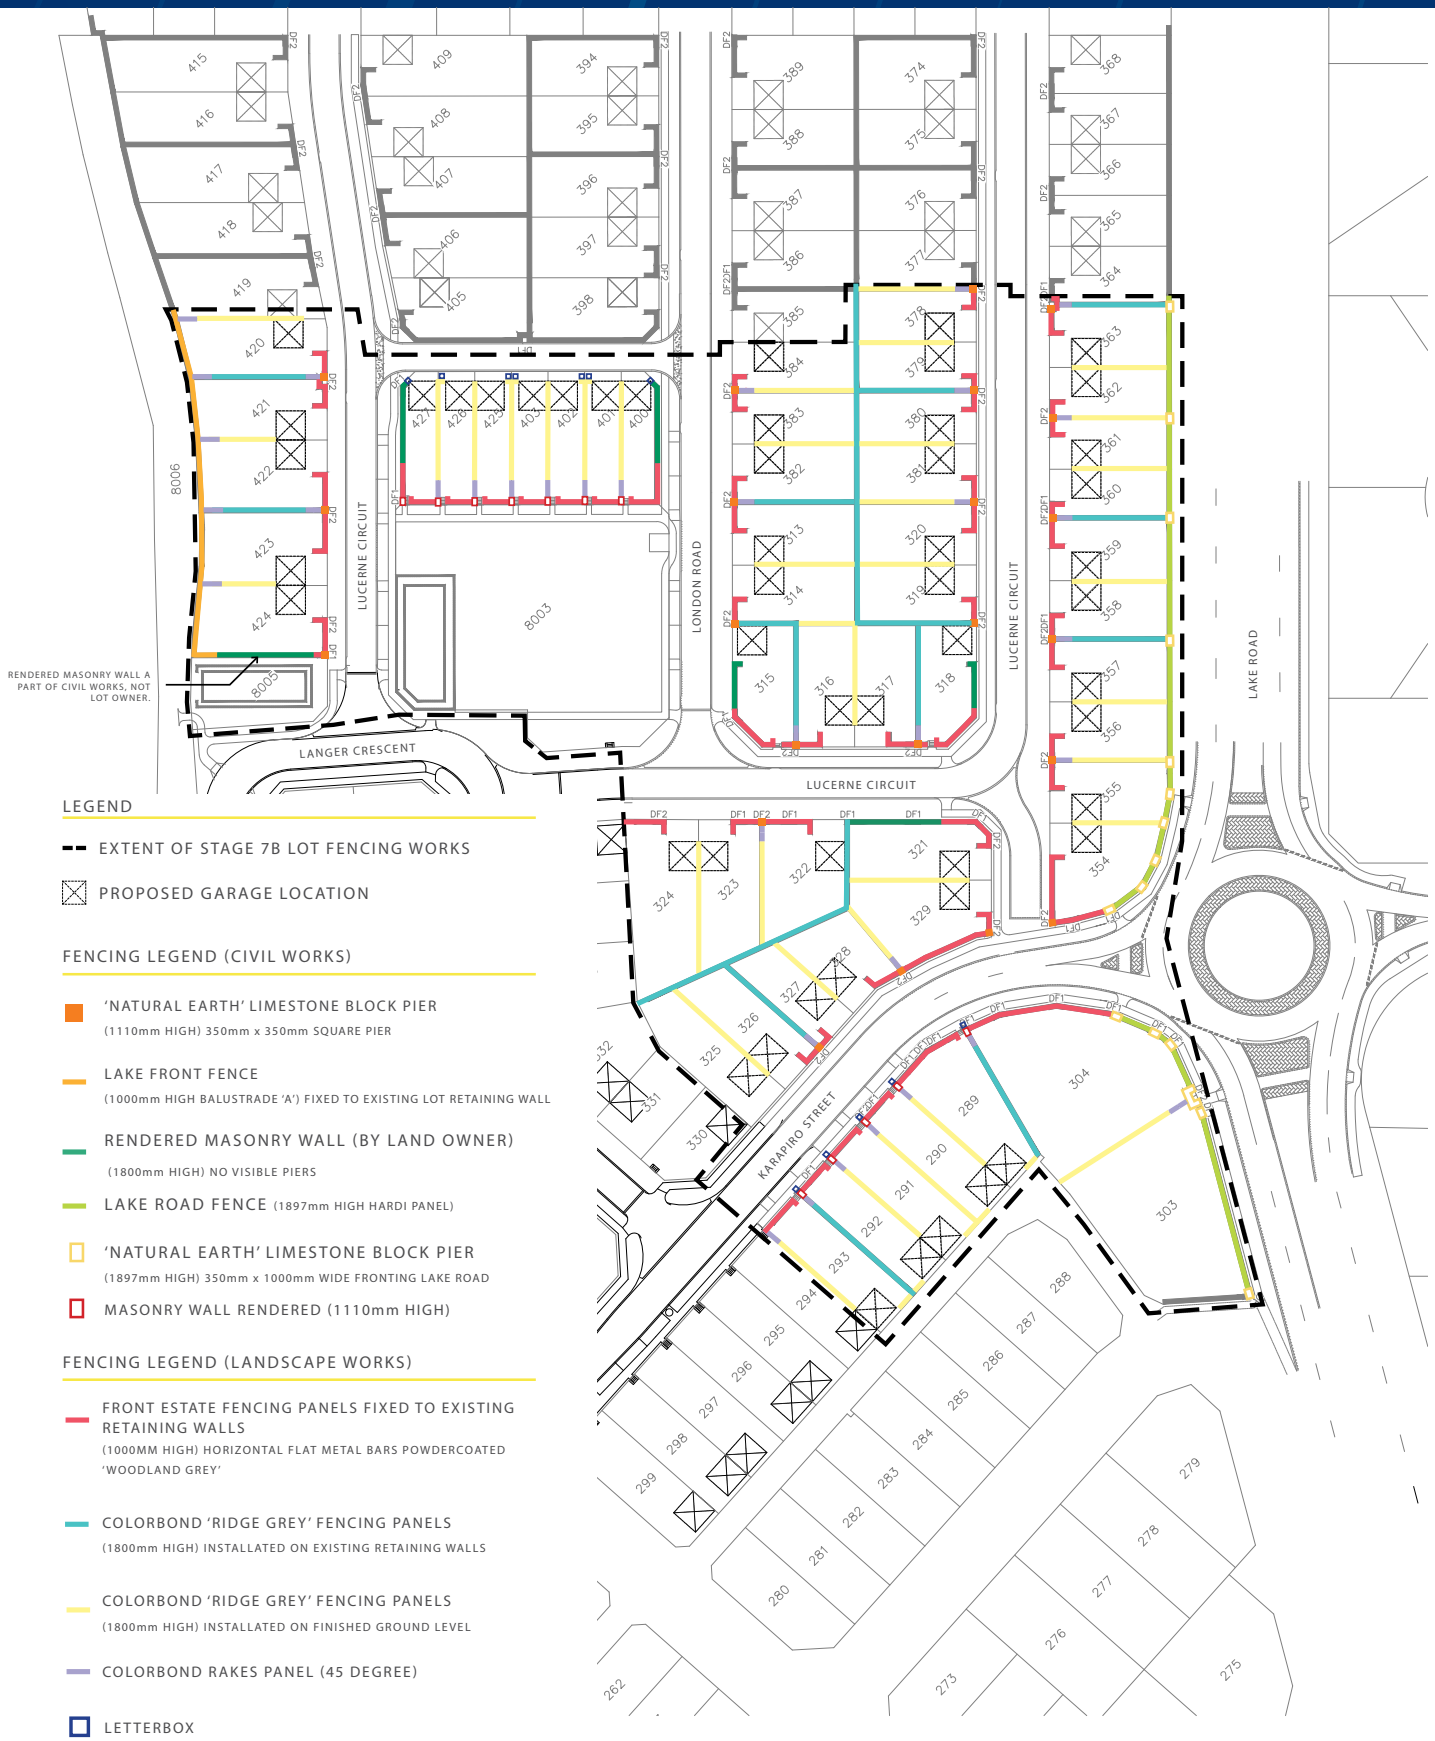

LEGEND

- EXTENT OF STAGE 7B LOT FENCING WORKS
- PROPOSED GARAGE LOCATION

FENCING LEGEND (CIVIL WORKS)

- 'NATURAL EARTH' LIMESTONE BLOCK PIER
  (1110mm HIGH) 350mm x 350mm SQUARE PIER
- LAKE FRONT FENCE
  (1000mm HIGH BALUSTRADE 'A') FIXED TO EXISTING LOT RETAINING WALL
- RENDERED MASONRY WALL (BY LAND OWNER)
  (1800mm HIGH) NO VISIBLE PIERS
- LAKE ROAD FENCE (1897mm HIGH HARDI PANEL)
- 'NATURAL EARTH' LIMESTONE BLOCK PIER
  (1897mm HIGH) 350mm x 1000mm WIDE FRONTING LAKE ROAD
- MASONRY WALL RENDERED (1110mm HIGH)

FENCING LEGEND (LANDSCAPE WORKS)

- FRONT ESTATE FENCING PANELS FIXED TO EXISTING RETAINING WALLS
  (1000MM HIGH) HORIZONTAL FLAT METAL BARS POWDERCOATED 'WOODLAND GREY'
- COLORBOND 'RIDGE GREY' FENCING PANELS
  (1800mm HIGH) INSTALLATED ON EXISTING RETAINING WALLS
- COLORBOND 'RIDGE GREY' FENCING PANELS
  (1800mm HIGH) INSTALLATED ON FINISHED GROUND LEVEL
- COLORBOND RAKES PANEL (45 DEGREE)
- LETTERBOX

NOTE: FENCING BETWEEN GARAGES IS SUBJECT TO FINAL LOCATION

JOB NO. 0606122
1:500 @ A1

M1.101

REV D

0 5 10 20 30 50m

Disclaimer: The information contained in this document is in good faith; however neither DevelopmentWA nor any of its directors, agents or employees give any warranty of accuracy nor accepts any liability as result of a reliance upon the information, advice, statement or opinion contained in this document. This disclaimer is subject to any contrary legislative provisions. © DevelopmentWA 2021. DEVWA 0675 11/21.