VER.	AMENDMENT	AUTHORISED BY	DATE

HELD BY LANDGATE IN DIGITAL FORMAT ONLY

THIS COPY IS AN UNLODGED VERSION. SUBJECT TO EXAMINATION AT LANDGATE. LOT NUMBERS, DIMENSIONS & AREAS MAY ALTER.

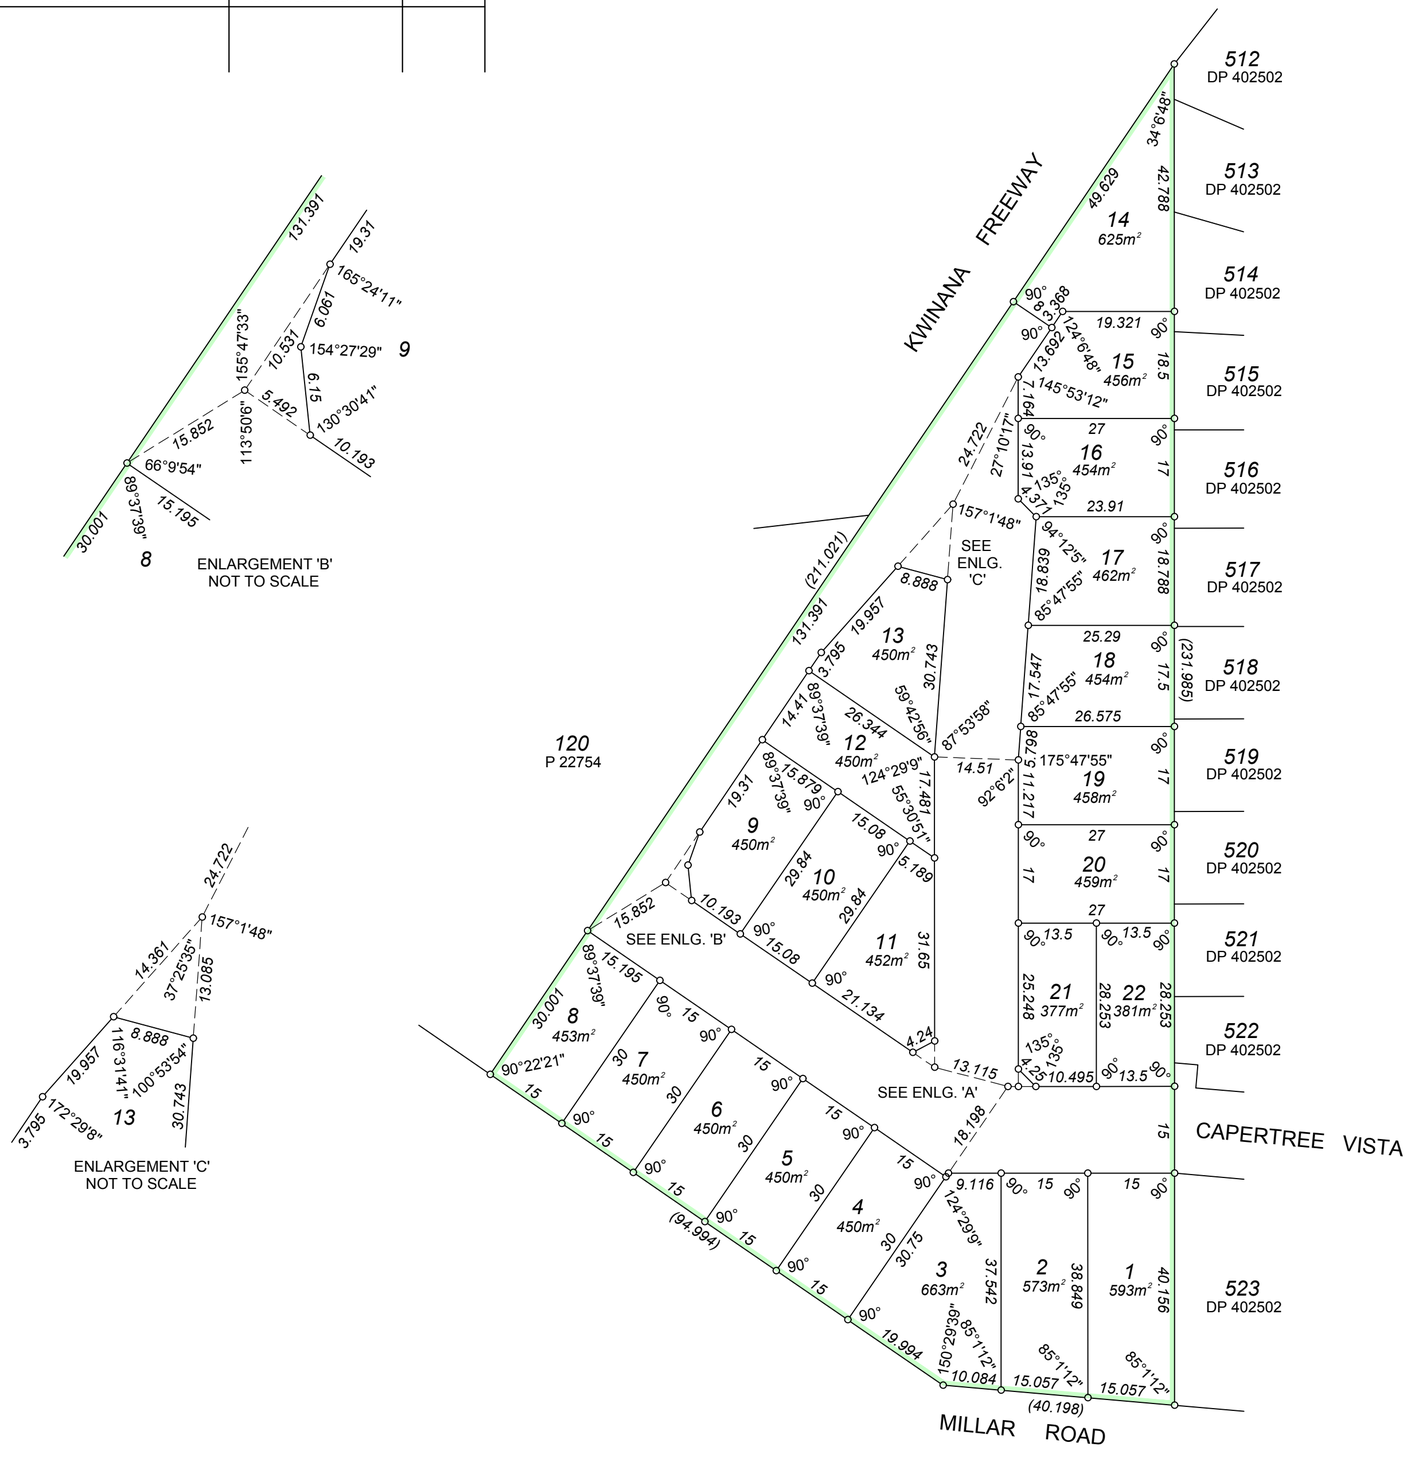

SCALE: 1:750 @ A2
ALL DISTANCES ARE IN METRES
0 10 20 30 40 50

INTERESTS & NOTIFICATIONS

SUBJECT	PURPOSE	STATUTORY REFERENCE	ORIGIN	LAND BURDENED	BENEFIT TO	COMMENTS

TYPE FREEHOLD S.S.A. YES/~~NO~~

PURPOSE SUBDIVISION

PLAN OF

LOTS 1 - 22

FORMER TENURE
LOT 601 ON DP 72783
VOL. 2794 FOL. 388

LOCAL AUTHORITY
CITY OF KWINANA

LOCALITY
WELLARD

D.O.L. FILE

FIELD RECORD

SURVEYOR'S CERTIFICATE - REG 54

I,
hereby certify that this plan is accurate and is a correct representation of the -
(a) *survey; and/or
(b) *calculations from measurements recorded in the field records,
[* delete if inapplicable]
undertaken for the purposes of this plan and that it complies with the relevant written law(s) in relation to which it is lodged.

LICENSED SURVEYOR DATE

LODGED

DATE FEE PAID ASSESS No.

I.S.C.

EXAMINED

DATE

WESTERN AUSTRALIAN PLANNING COMMISSION
FILE

Delegated under S.16 P&D Act 2005 DATE

IN ORDER FOR DEALINGS
SUBJECT TO

FOR INSPECTOR OF PLANS AND SURVEYS DATE

APPROVED

INSPECTOR OF PLANS AND SURVEYS DATE
(S. 18 Licensed Surveyors Act 1909)

GOVERNMENT OF WESTERN AUSTRALIA

Landgate

Visionsurveys CONSULTING
TEL (08) 6144 0000 FAX (08) 6144 0099
59 SCARBOROUGH BEACH RD,
SCARBOROUGH WA 6019
Email: info@visionsc.com.au
www.visionsurveys.com.au

DEPOSITED PLAN
411181
SHEET 1 OF 1 SHEETS
VERSION 1