

VER.	AMENDMENT	AUTHORISED BY	DATE



LIMITED IN DEPTH TO 60.96 METRES

PRELIMINARY ONLY UNLODGED VERSION
SUBJECT TO LANDGATE AUDIT

This plan is
-Current as at 03.07.2015
-Subject to change without notice
-Not intended for design use, a LANDGATE CERTIFIED
CORRECT copy should be obtained for such purposes.

INTERESTS AND NOTIFICATIONS

SUBJECT	PURPOSE	STATUTORY REFERENCE	ORIGIN	LAND BURDENED	BENEFIT TO	COMMENTS
(VI)	EASEMENT	DOC B912600	LOT 9009	STATE ENERGY COMMISSION OF WA		Z NOTE: THE DIMENSIONS AND POSITIONS OF THIS EASEMENT ARE BASED ON ACCURATE SURVEYED ALIGNMENTS SEE PG 116883
(33b)E	EASEMENT (SEWERAGE)	SEC 167 OF THE P & D ACT, REG 33(b)	DP 72798	LOT 9009	WATER CORPORATION	
(33b)	EASEMENT (SEWERAGE)	SEC 167 OF THE P & D ACT, REG 33(b)	DP 72798	LOTS 431 & 9009	WATER CORPORATION	
(33c)	EASEMENT (ELECTRICITY SUPPLY)	SEC 167 OF THE P & D ACT, REG 33(c)	DP 72798	LOT 434	WATER CORPORATION	
(33b) I	EASEMENT (SEWERAGE)	SEC 167 OF THE P & D ACT, REG 33(b)	DP 402510	LOT 9009	ELECTRICITY NETWORKS CORPORATION	
(33b)M(33b)N	EASEMENT (SEWERAGE & WATER SUPPLY)	SEC 167 OF THE P & D ACT, REG 33(b)	THIS PLAN	LOT 434	WATER CORPORATION	
(33c)A(33c)B	EASEMENT (ELECTRICITY SUPPLY)	SEC 167 OF THE P & D ACT, REG 33(b)	THIS PLAN	LOT 9009	ELECTRICITY NETWORKS CORPORATION	
	RESTRICTIVE COVENANT	SEC 136 OF THE TLA	THIS PLAN & DOC	ALL LOTS EXCEPT LOTS 431, 434 & 9009	ALL LOTS EXCEPT LOTS 431, 434 & 9009	
LOTS 431 & 434	RESERVE FOR RECREATION	VESTS IN THE CROWN UNDER SEC 152 OF THE P & D ACT	THIS PLAN			TRANSPORT NOISE
	NOTIFICATION	SEC 165 OF THE P & D ACT	DOC	LOTS 245-267, 442 & 443		

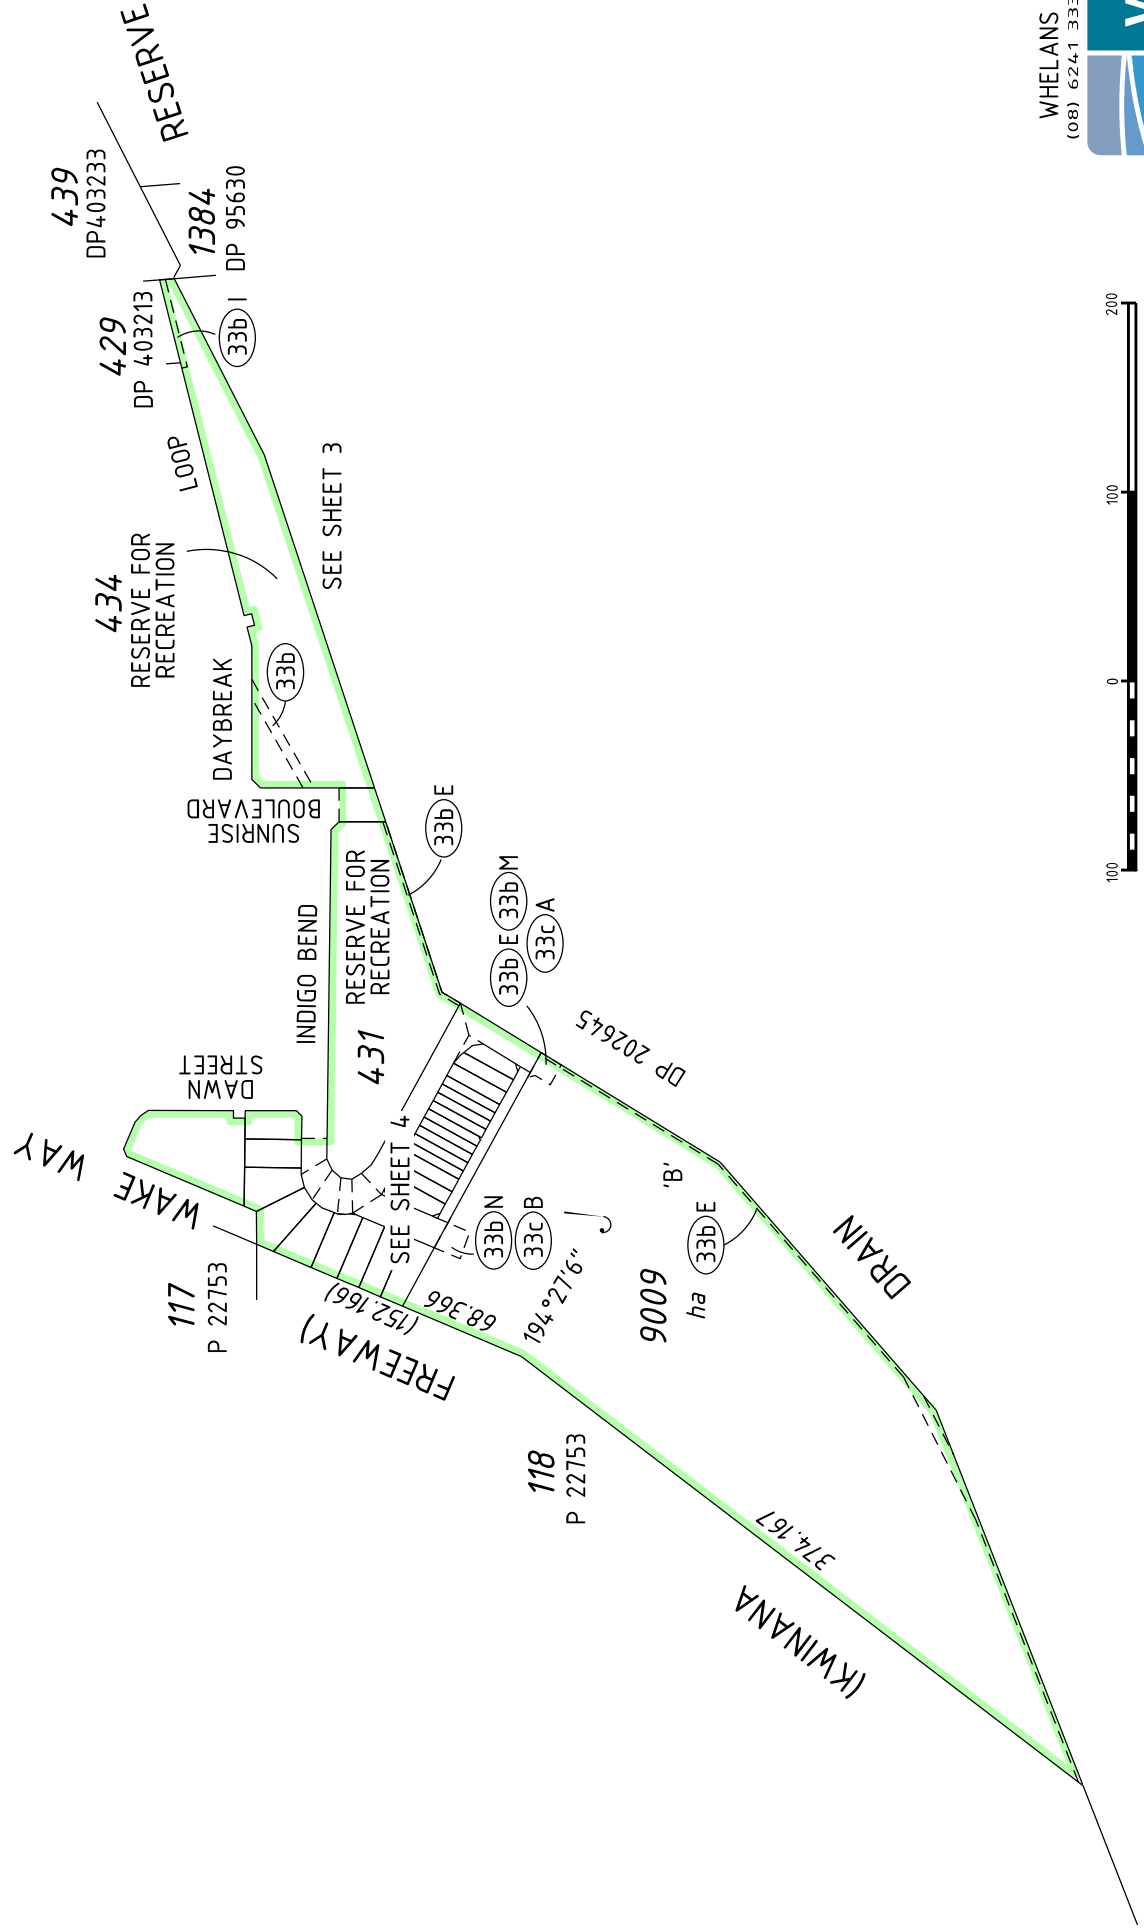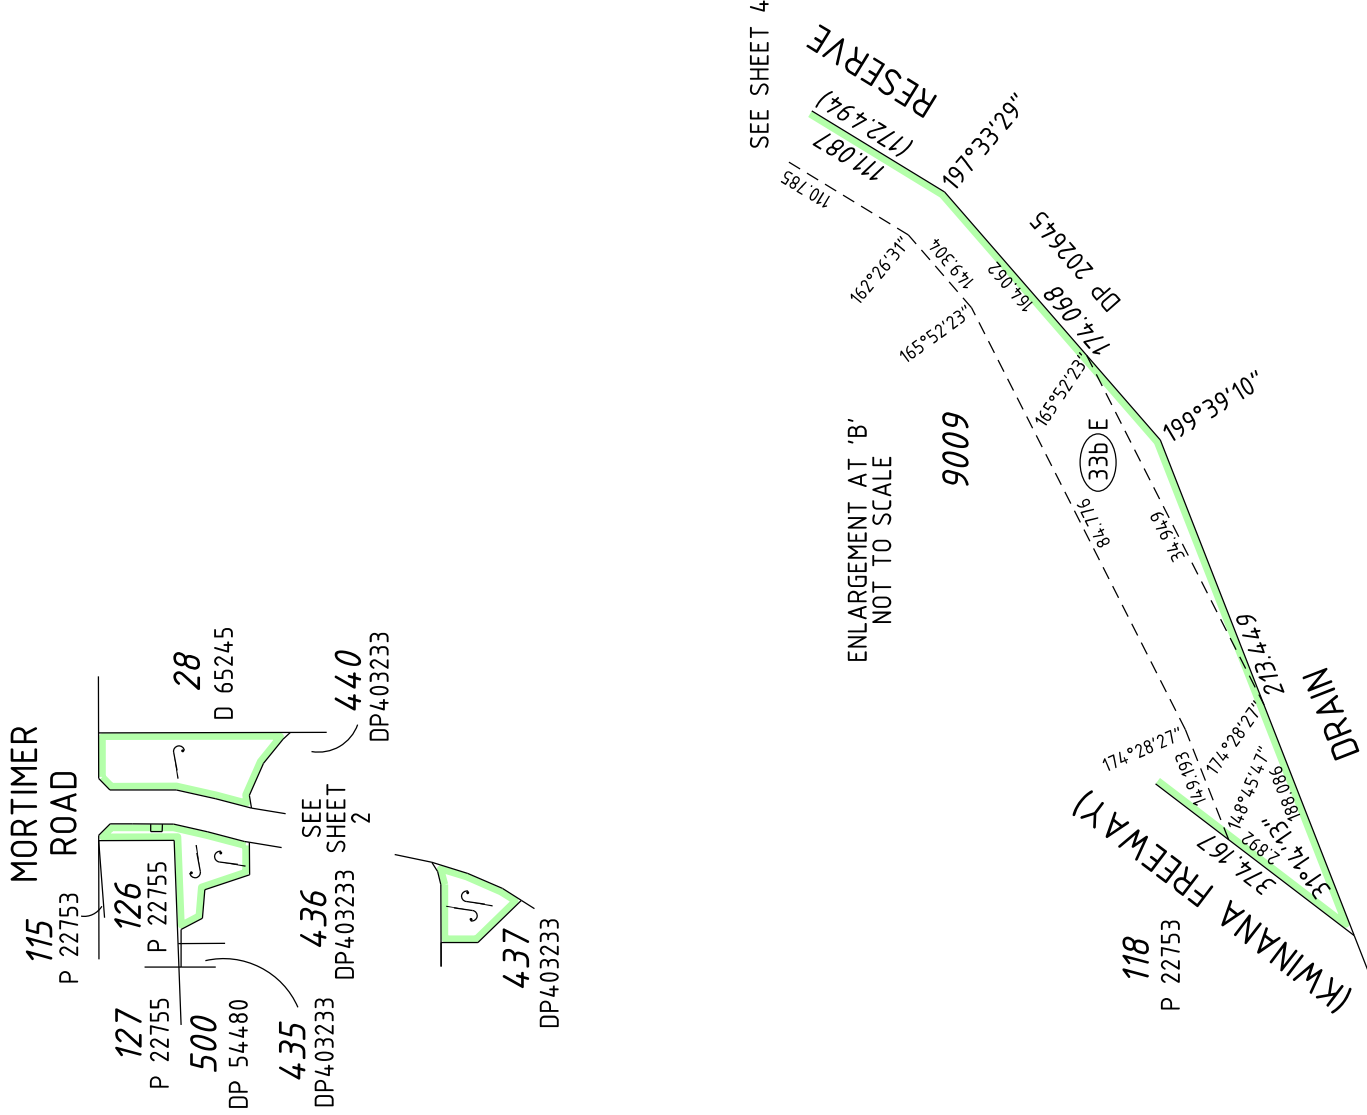

SCALE: 1:4000 AT A2 SIZE

HELD BY LANDGATE IN DIGITAL FORMAT ONLY

REG 26A(1) – FINAL MARKING DEFERRED
(APPROVAL ID dated : LANDGATE FILE)

SEE SURVEY SHEET(S) FOR SURVEY INFORMATION

SURVEY CARRIED OUT UNDER REG 26A
SPECIAL SURVEY AREA GUIDELINES

TYPE	FREEHOLD	S.S.A.	YES/NO
PURPOSE	SUBDIVISION		
PLAN OF			
	LOTS 245-267, 431, 434, 442, 443, 9009, ROADS, EASEMENTS & RESTRICTIVE COVENANT		
FORMER TENURE	LOT 9008 DP 403233	D.O.L. FILE	
LOCAL AUTHORITY	CITY OF KWINANA		
LOCALITY	WELLARD		
FIELD RECORD	116882 (SAM 4614) 116883 (SAM 4615)		
SURVEYOR'S CERTIFICATE – REG 54	I, ROLF LIEDEL hereby certify that this plan is accurate and is a correct representation of the – (a) *survey; and/or (b) *calculations from measurements recorded in the field records, [* delete if inapplicable] undertaken for the purposes of this plan and that it complies with the relevant written law(s) in relation to which it is lodged.		
LICENSED SURVEYOR	LOGGED	DATE	
DATE	FEE PAID	ASSESS No.	
I.S.C.	EXAMINED		
DATE			
WESTERN AUSTRALIAN PLANNING COMMISSION			
FILE	143912		
Delegated under S.16 P&D Act 2005		DATE	
SUBJECT TO	IN ORDER FOR DEALINGS		
FOR INSPECTOR OF PLANS AND SURVEYS	APPROVED	REG 26A (4)(1)	DATE
INSPECTOR OF PLANS AND SURVEYS (S. 18 Licensed Surveyors Act 1909)			DATE
			
DEPOSITED PLAN 406103			
SHEET 1 OF 4 SHEETS – VERSION 1 (PLUS SURVEY SHEETS)			

**PRELIMINARY ONLY UNLOGGED VERSION
SUBJECT TO LANDGATE AUDIT**

This plan is

- Current as at 03.07.2015
- Subject to change without notice
- Not intended for design use, a LANDGATE CERTIFIED, CORRECT copy should be obtained for such purposes.





This plan is
-Current as at 03.07.2015

-Current as of 03.07.2013
-Subject to change without notice

-Not intended for design use, a LANDGATE CERTIFIED

CORRECT copy should be obtained for such purposes.

FOR HEADING SEE SHEET 1
FOR INTERESTS AND NOTIFICATIONS SEE SHEET 1
LIMITED IN DEPTH TO 60.96 METRES

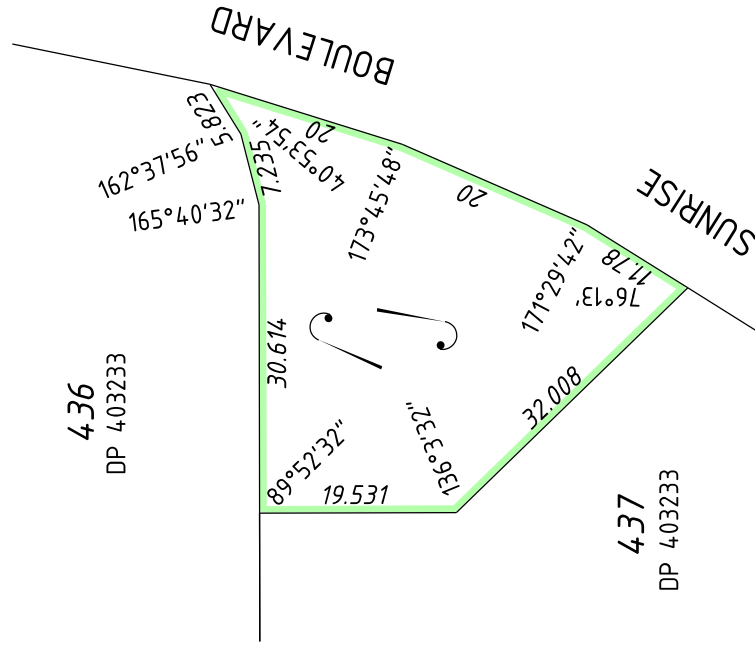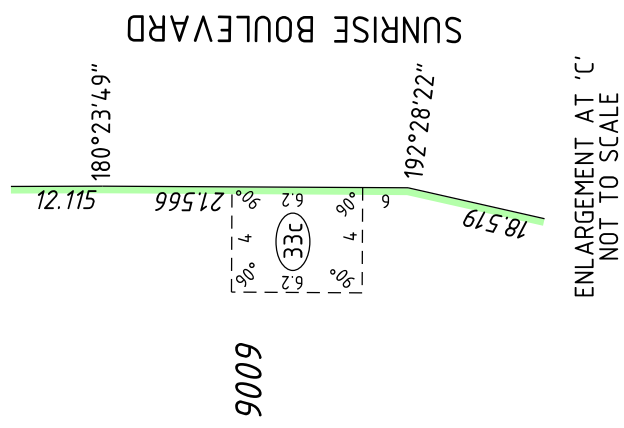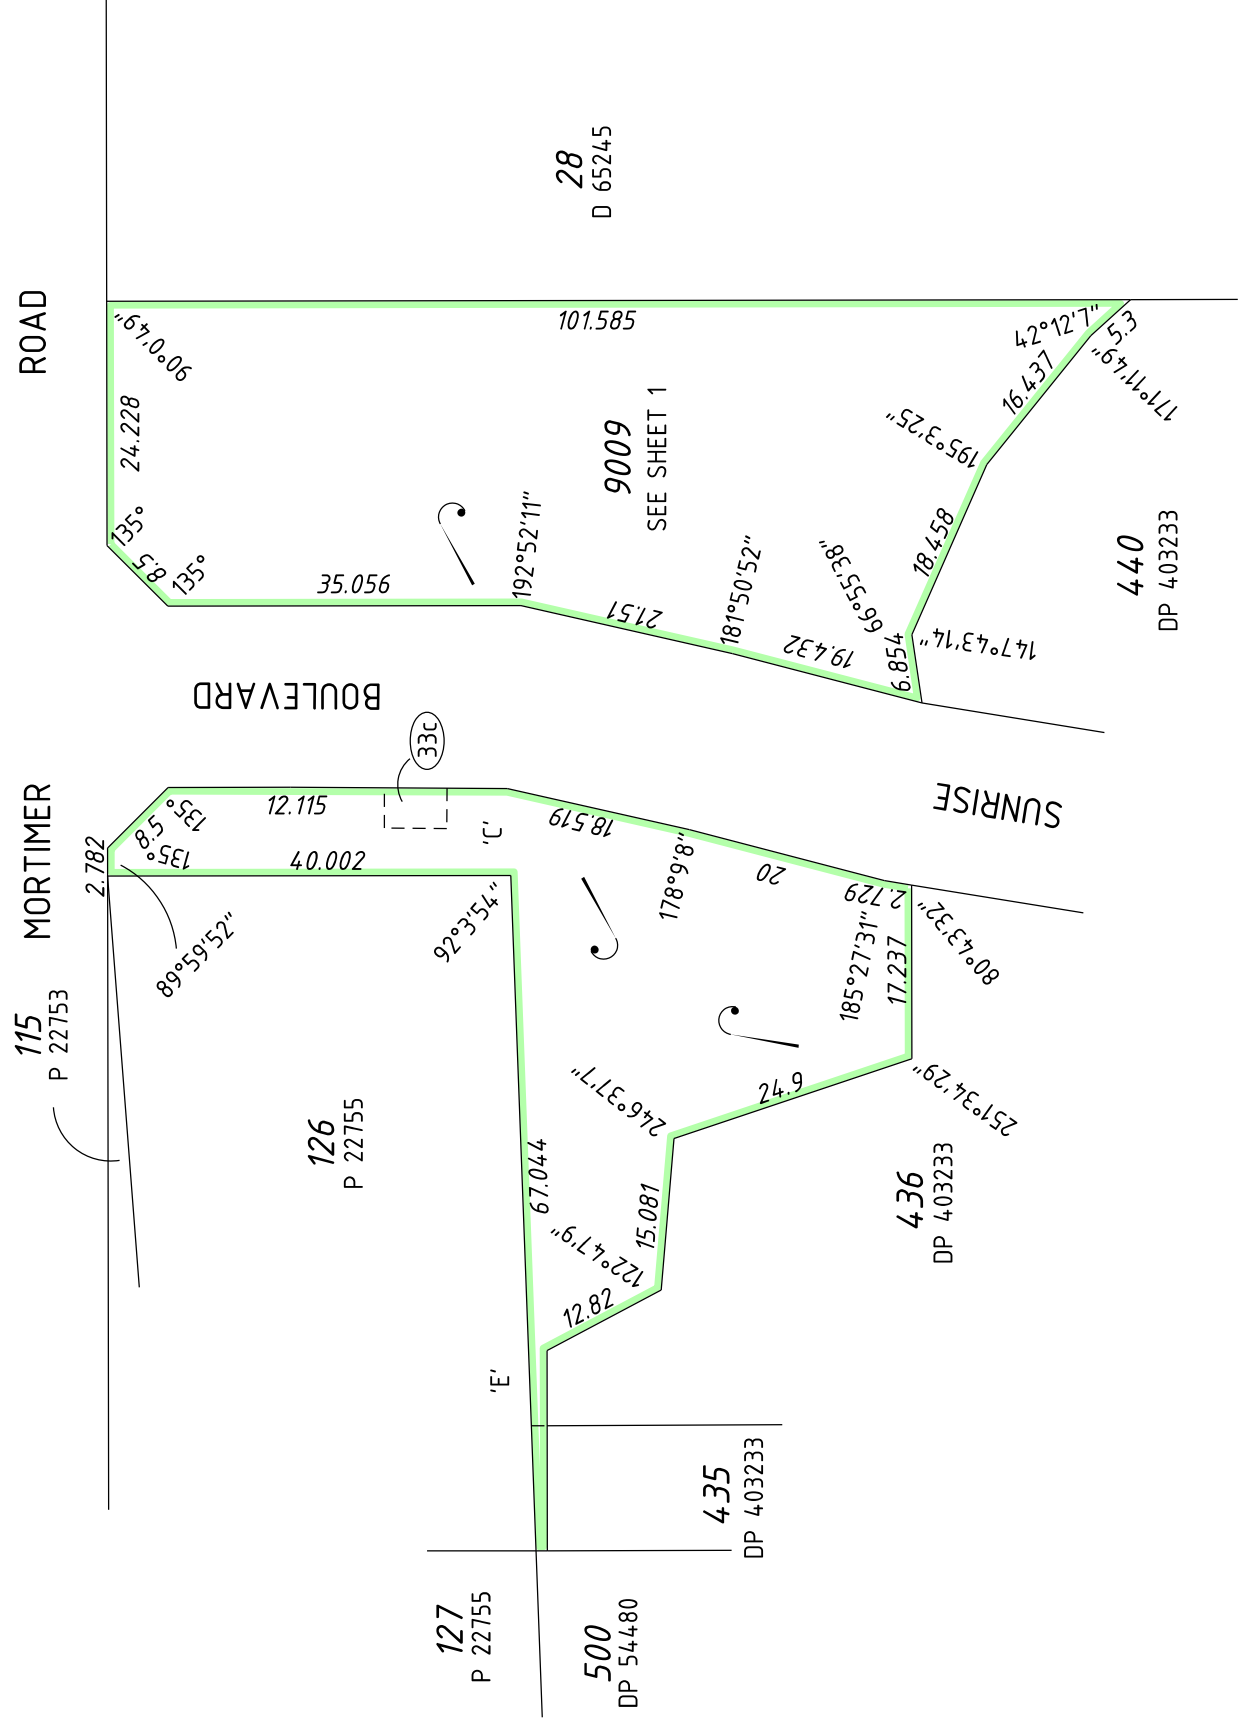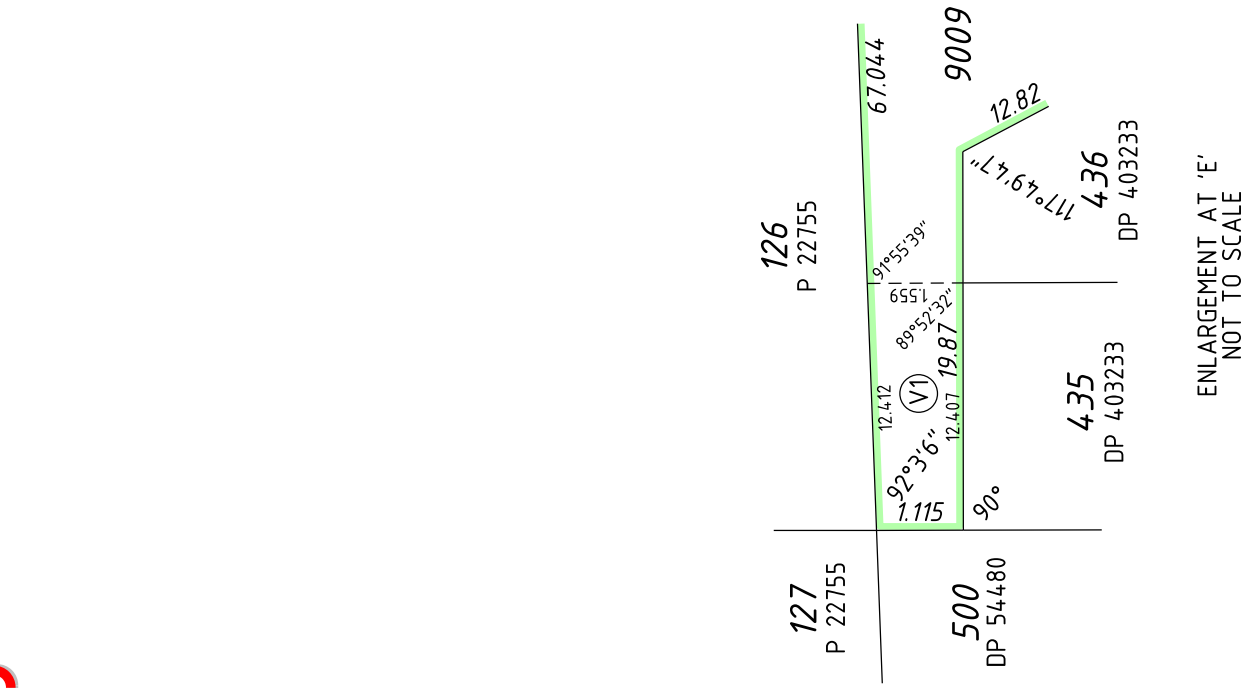

LICENSED SURVEYOR

DATE



DEPOSITED PLAN

406103

SHEET 2 OF 4 SHEETS - VERSION 1
(PLUS SURVEY SHEETS)



whelans

WHELANS AUSTRALIA PTY. LTD.

(08) 6241 3333 www.wheelans.com.au

12440dp12(sht2).dgn


SCALE: 1:750 AT A2 SIZE

HELD BY LANDGATE IN DIGITAL FORMAT ONLY

PRELIMINARY ONLY UNLOGGED VERSION
SUBJECT TO LANDGATE AUDIT

This plan is
-Current as at 03.07.2015
-Subject to change without notice
-Not intended for design use, a LANDGATE CERTIFIED
CORRECT copy should be obtained for such purposes.

FOR HEADING SEE SHEET 1
FOR INTERESTS AND NOTIFICATIONS SEE SHEET 1
LIMITED IN DEPTH TO 60.96 METRES

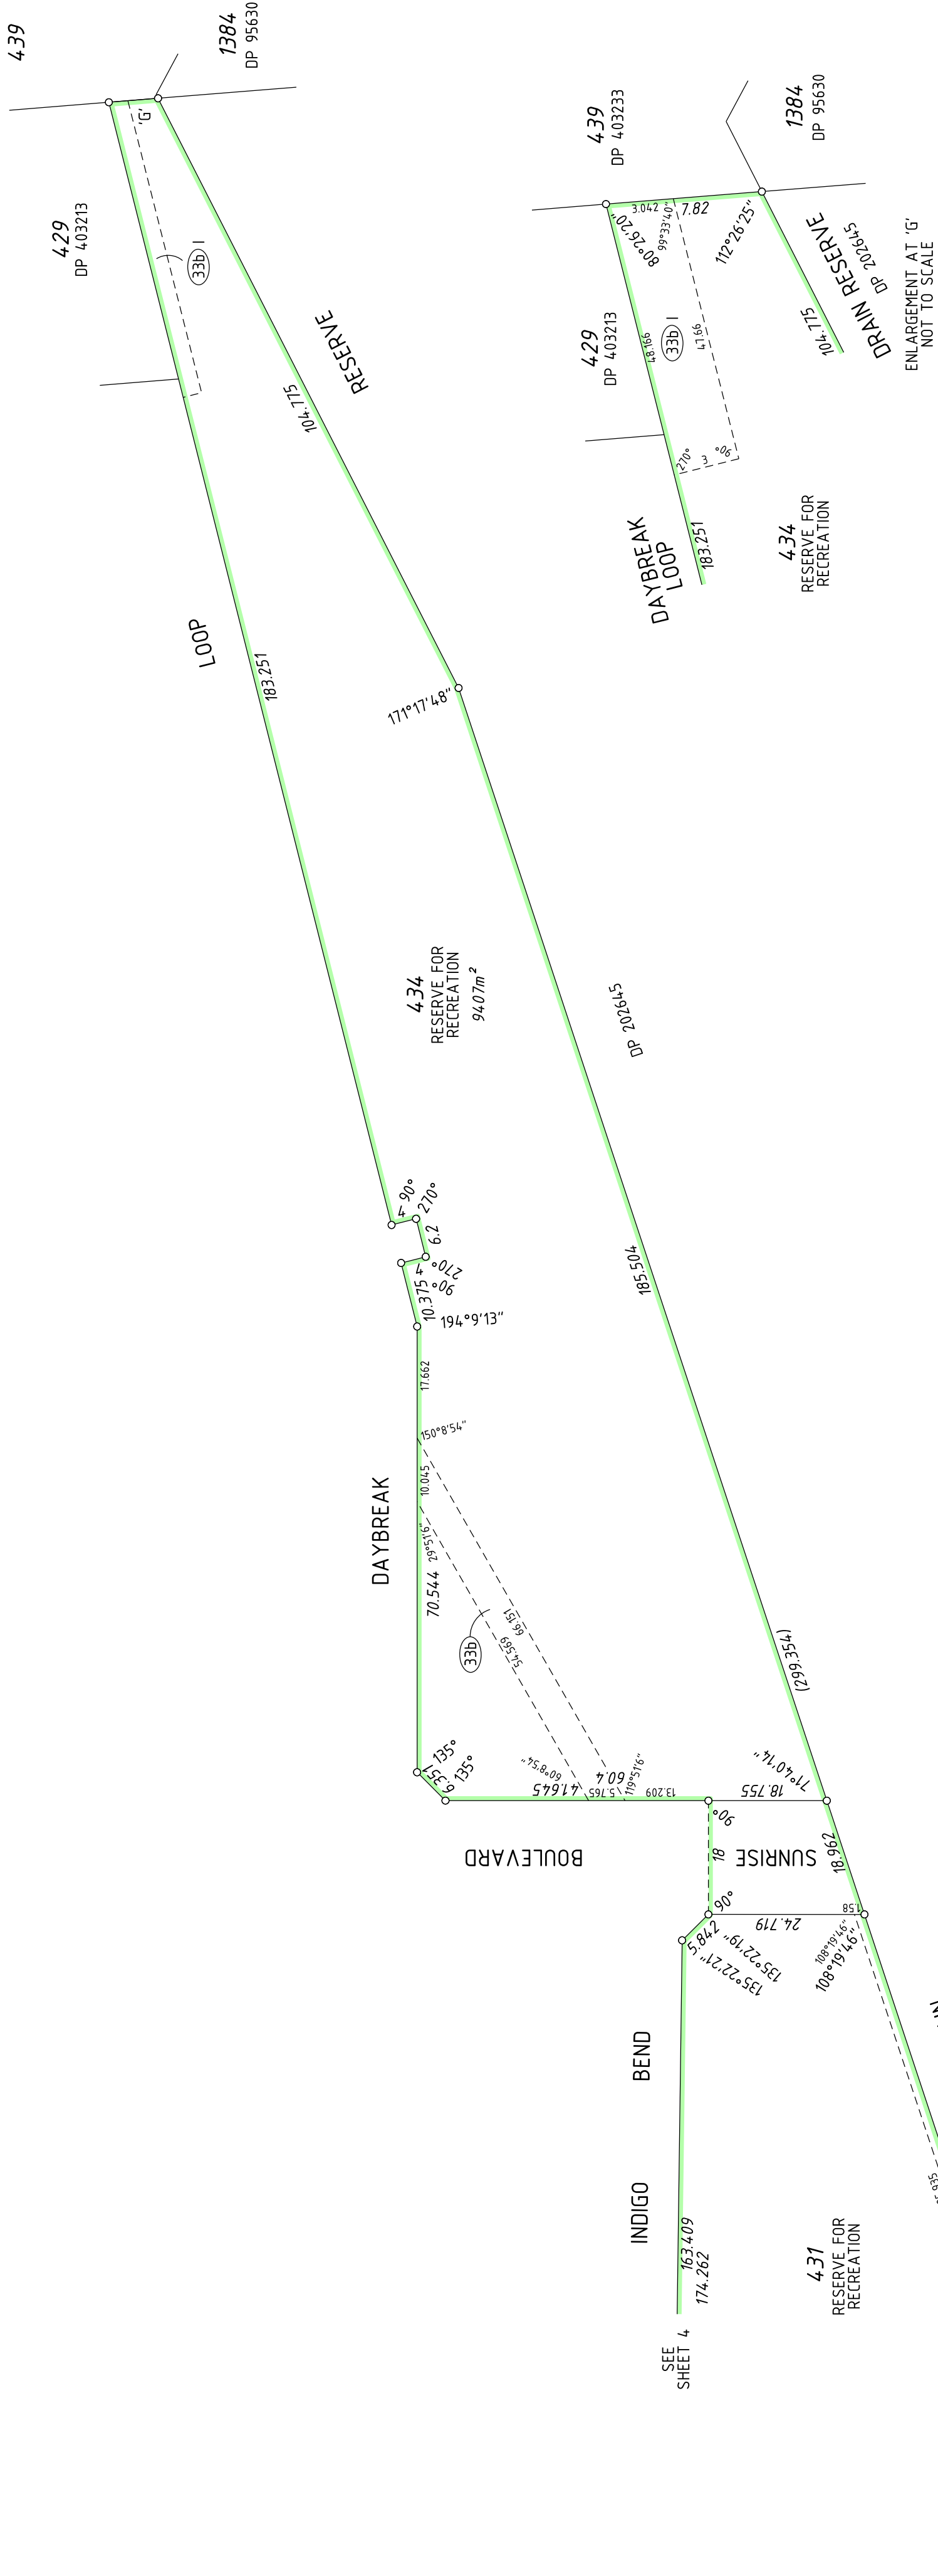

LICENSED SURVEYOR

DATE



DEPOSITED PLAN

406103

SHEET 3 OF 4 SHEETS - VERSION 1
(PLUS SURVEY SHEETS)



WHELAN AUSTRALIA PTY. LTD.
(08) 6241 3333 www.whelans.com.au
134406103(01).dgn
FP-124403(01)-VER 1.0




SCALE: 1:750 AT A2 SIZE

HELD BY LANDGATE IN DIGITAL FORMAT ONLY

**PRELIMINARY ONLY UNLOGGED VERSION
SUBJECT TO LANDGATE AUDIT**

This plan is
-Current as at 03.07.2015
-Subject to change without notice
-Not intended for design use, a LANDGATE CERTIFIED
CORRECT copy should be obtained for such purposes.

FOR HEADING SEE SHEET 1
FOR INTERESTS AND NOTIFICATIONS SEE SHEET 1
LIMITED IN DEPTH TO 60.96 METRES

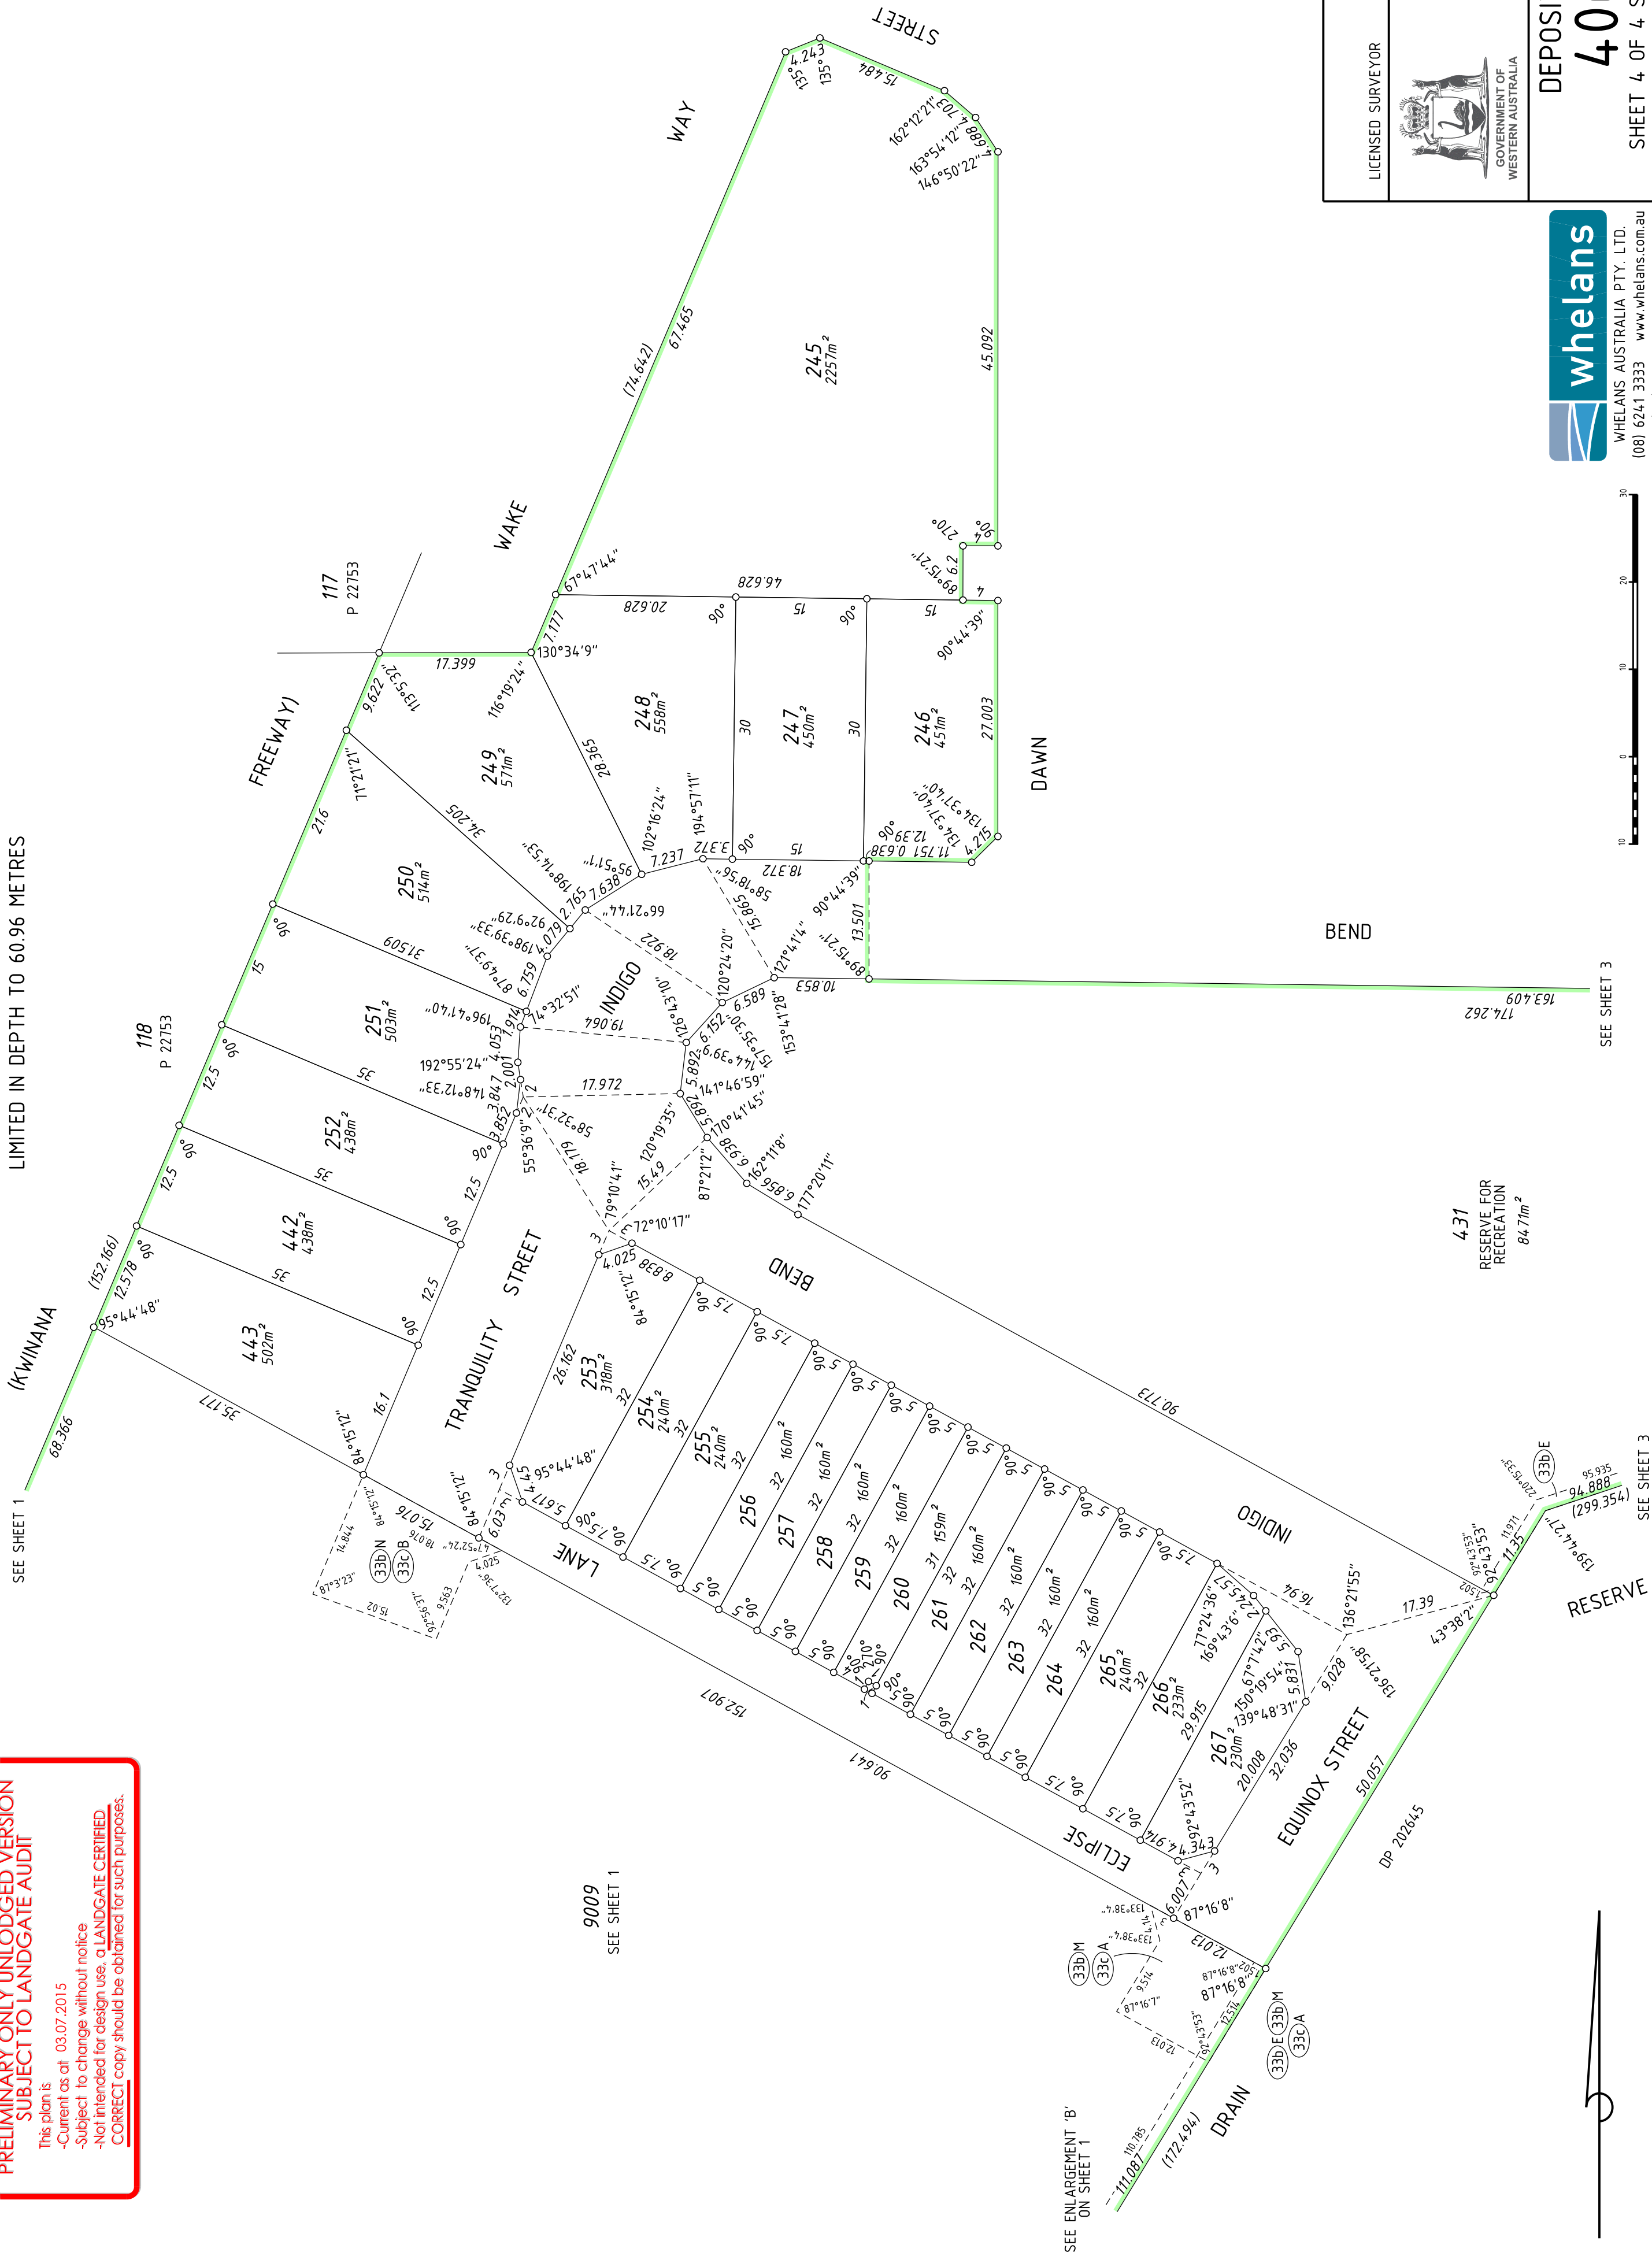


whelans
WHELANS AUSTRALIA PTY. LTD.
(08) 6241 3333 www.whelans.com.au
PL406p026h1.dgn
FP-12440-051-VCR-1.0

DEPOSITED PLAN
406103
SHEET 4 OF 4 SHEETS - VERSION 1
(PLUS SURVEY SHEETS)



Landgate

LICENSED SURVEYOR DATE

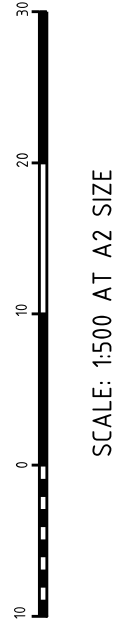

SCALE: 1500 AT A2 SIZE

HELD BY LANDGATE IN DIGITAL FORMAT ONLY

